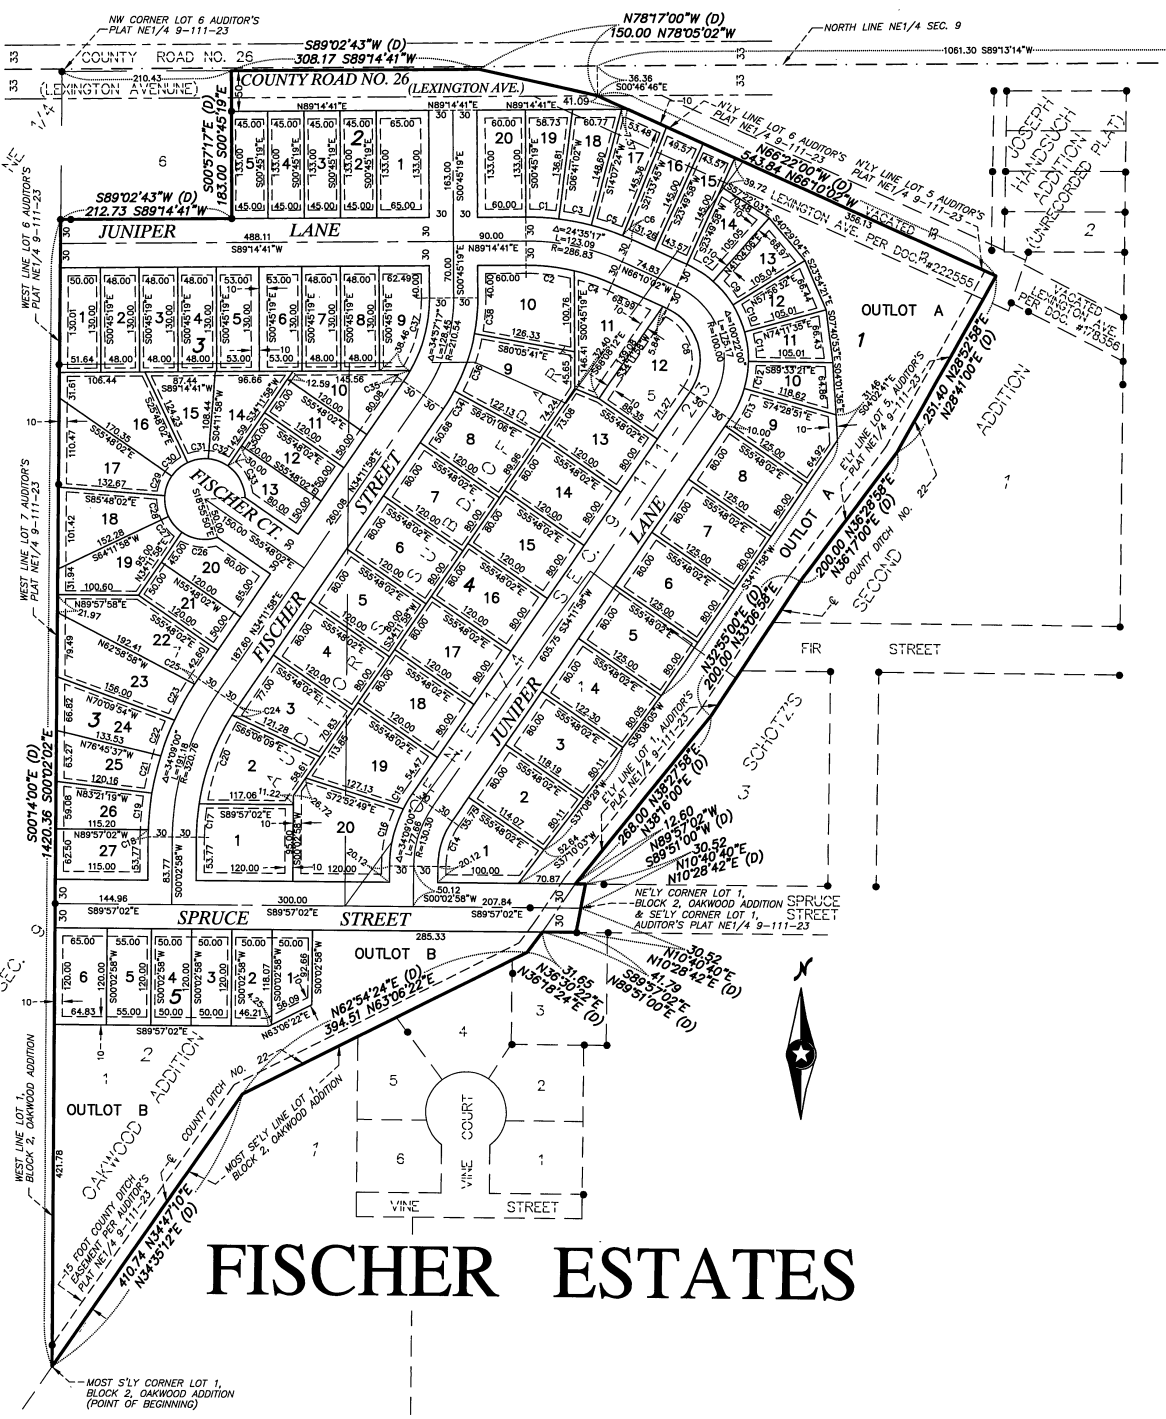
FISCHER ESTATES
COUNTY ROAD NO. 26 (LEXINGTON AVENUNE)
COUNTY ROAD NO. 26 (LEXINGTON AVE.)
NW CORNER LOT 6 AUDITOR'S PLAT NE1/4 9-111-23
NORTH LINE NE1/4 SEC. 9
JUNIPER LANE
FISCHER CT.
FISCHER STREET
SECOND STREET
JUNIPER STREET
SCHOTZS STREET
FIR STREET
SPRUCE STREET
VINE STREET
VINE COURT
OUTLOT A
OUTLOT B
OAKWOOD ADDITION
JOSEPH HANDSUCH ADDITION (UNRECORDED PLAT)
VACATED PERMANENT EASEMENT PER DOC. #222555
VACATED PERMANENT EASEMENT PER DOC. #178356
COUNTY DITCH NO. 22
15 FOOT COUNTY DITCH EASEMENT PER AUDITOR'S PLAT NE1/4 9-111-23
MOST S'LY CORNER LOT 1, BLOCK 2, OAKWOOD ADDITION (POINT OF BEGINNING)
MOST SE'LY LINE LOT 1, BLOCK 2, OAKWOOD ADDITION
NE'LY CORNER LOT 1, BLOCK 2, OAKWOOD ADDITION & SE'LY CORNER LOT 1, AUDITOR'S PLAT NE1/4 9-111-23
WEST LINE LOT 6 AUDITOR'S PLAT NE1/4 9-111-23
WEST LINE LOT 7 AUDITOR'S PLAT NE1/4 9-111-23
N'LY LINE LOT 6 AUDITOR'S PLAT NE1/4 9-111-23
N'LY LINE LOT 5 AUDITOR'S PLAT NE1/4 9-111-23
E'LY LINE LOT 1 AUDITOR'S PLAT NE1/4 9-111-23
S89°02'43"W (D) 308.17 S89°14'41"W
N78°17'00"W (D) 150.00 N78°05'02"W
1061.30 S89°13'14"W
210.43
S89°02'43"W (D) 212.73 S89°14'41"W
S00°57'17"E (D) 183.00 S00°45'19"E
N89°14'41"E
41.09
S00°46'46"E
36.36
N'LY LINE LOT 6 AUDITOR'S PLAT NE1/4 9-111-23
N'LY LINE LOT 5 AUDITOR'S PLAT NE1/4 9-111-23
N66°22'00"W (D) 543.84 N66°10'02"W
39.72
488.11
S89°14'41"W
90.00
N89°14'41"E
Δ=24°35'17" L=123.09 R=286.83
74.83
N66°10'02"W
Δ=34°37'17" L=128.40 R=212.54
Δ=100°27'00" L=122.00 R=70.00
S74°11'58"W (D)
S74°11'58"W
S74°11'58"W
S74°11'58"W